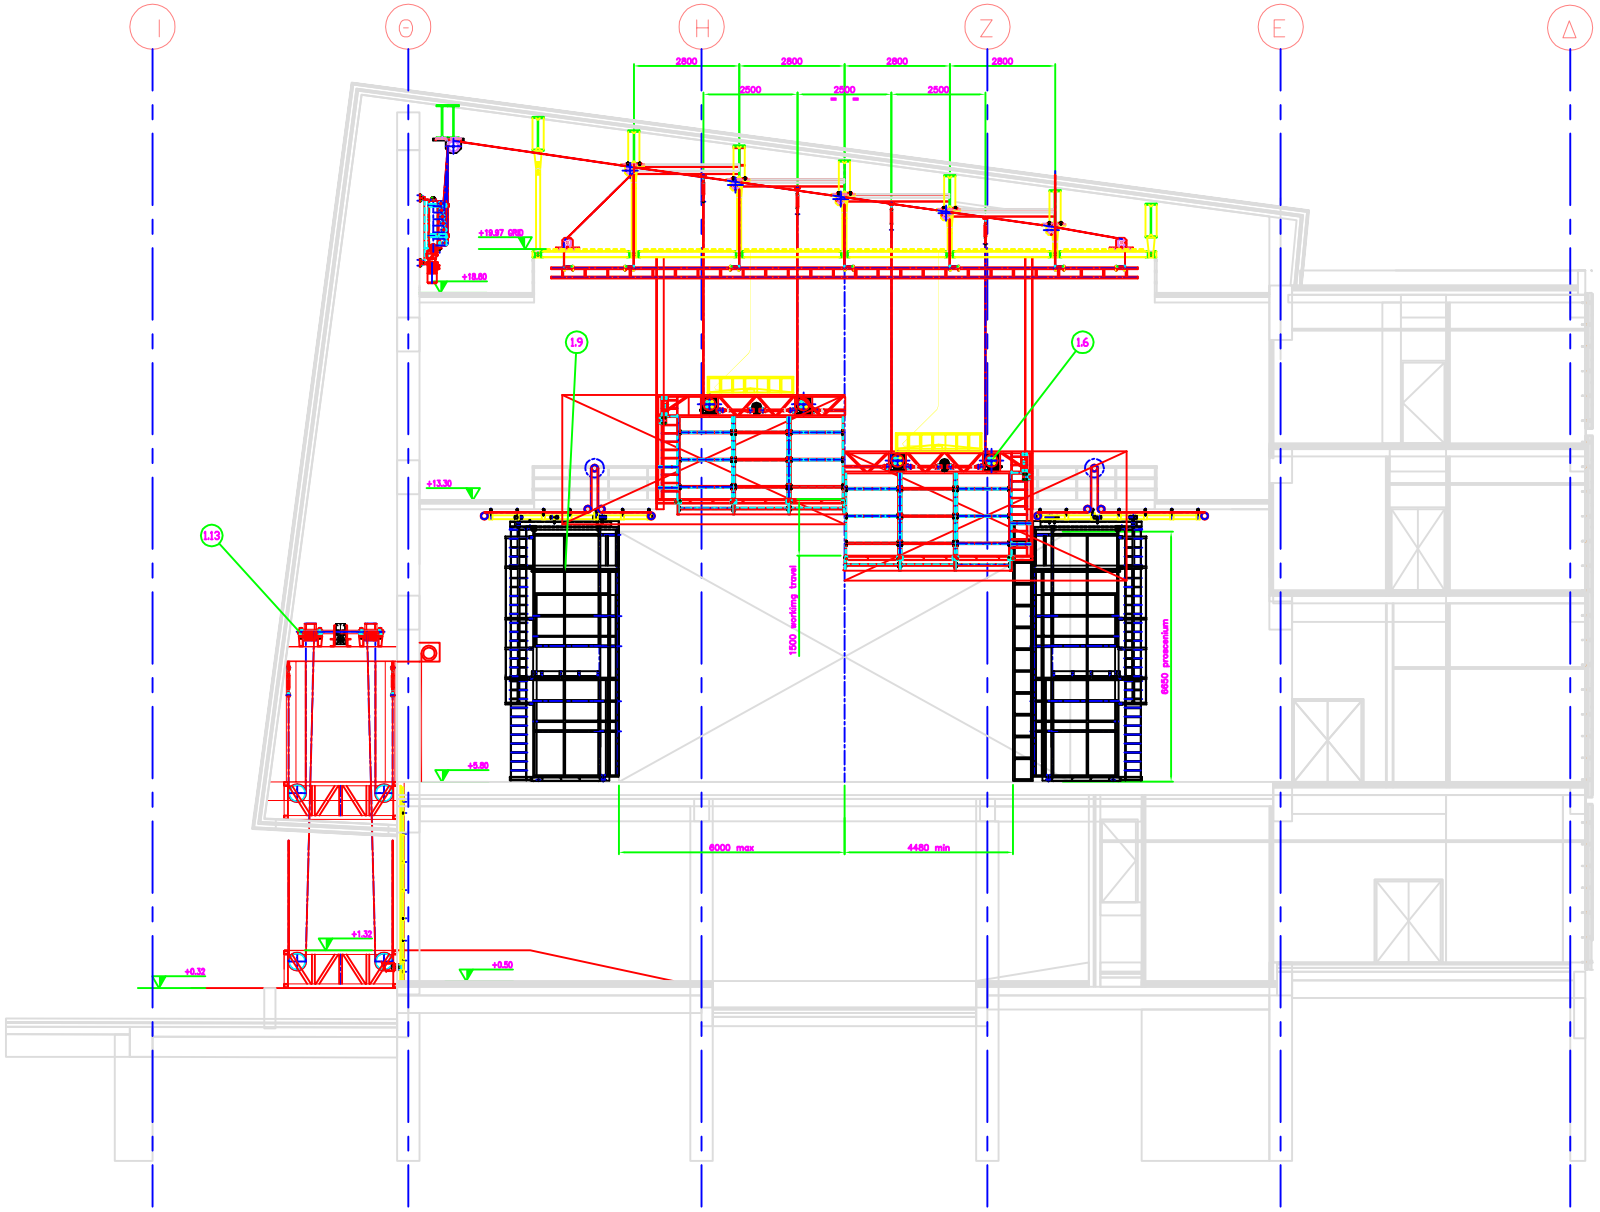

ITEM No.	DESCRIPTION
1.1	
1.2	
1.3	
1.4	
1.5	
1.6	LIGHTING BRIDGE
1.7	
1.8	
1.9	PROSCENIUM TOWERS
1.10	
1.11	
1.12	
1.13	GOODS HOIST
1.14	
1.15	

TENDER ISSUE

PROJECT:
LARISSA
MUNICIPAL THEATRE

THEATRE SYSTEMS CONSULTANTS:
STAGE AND STUDIO CO LTD
P.O.BOX 56084, 3307 LIMASSOL-CYPRUS

ARCHITECT:

DRAWING TITLE:
LATERAL SECTION THROUGH
STAGE SHOWING LIGHTING BRIDGE,
TOWERS & HOUSE CURTAIN HOIST

DRAWN BY:	CHECKED BY:	SIGNED BY:	DATE:
S/D A/F	-	-	13/04/07

JOB No.	SCALE:	DRAWING No.	REV.
	1:50 on A0	GLE-1007	B